


Cross Section across Weir

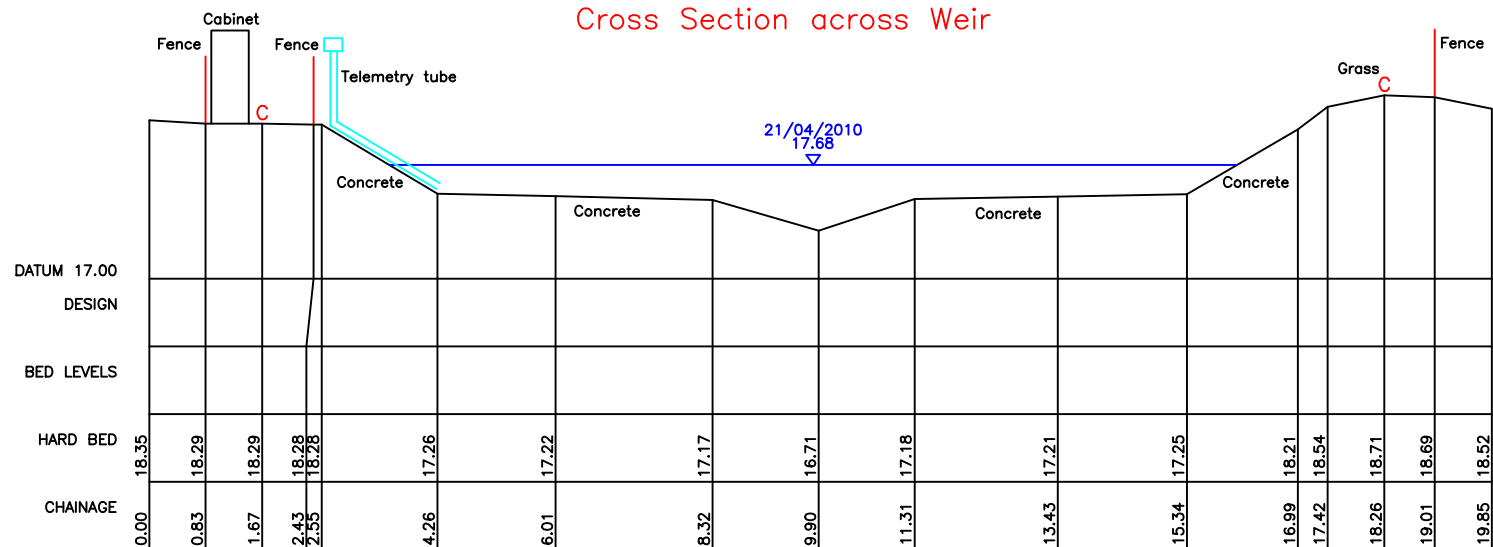

Cross Section in line with Stilling Tube



Project	Devon Dip Point Installation				SURVEYED BY: AP Land Surveys <i>Ref: APLS0024</i>			
					DATE: APR 10	DATUM: ODN	DRN: AMP	CHKD: AJP
East Budleigh Cross Sections					SCALE: 1:200	GRID: NATIONAL	DATE: APR 10	DATE: APR 10
					CAD FILENAME: APLS0024.dwg	DRAWING NO. APLS0024-013		REV. —